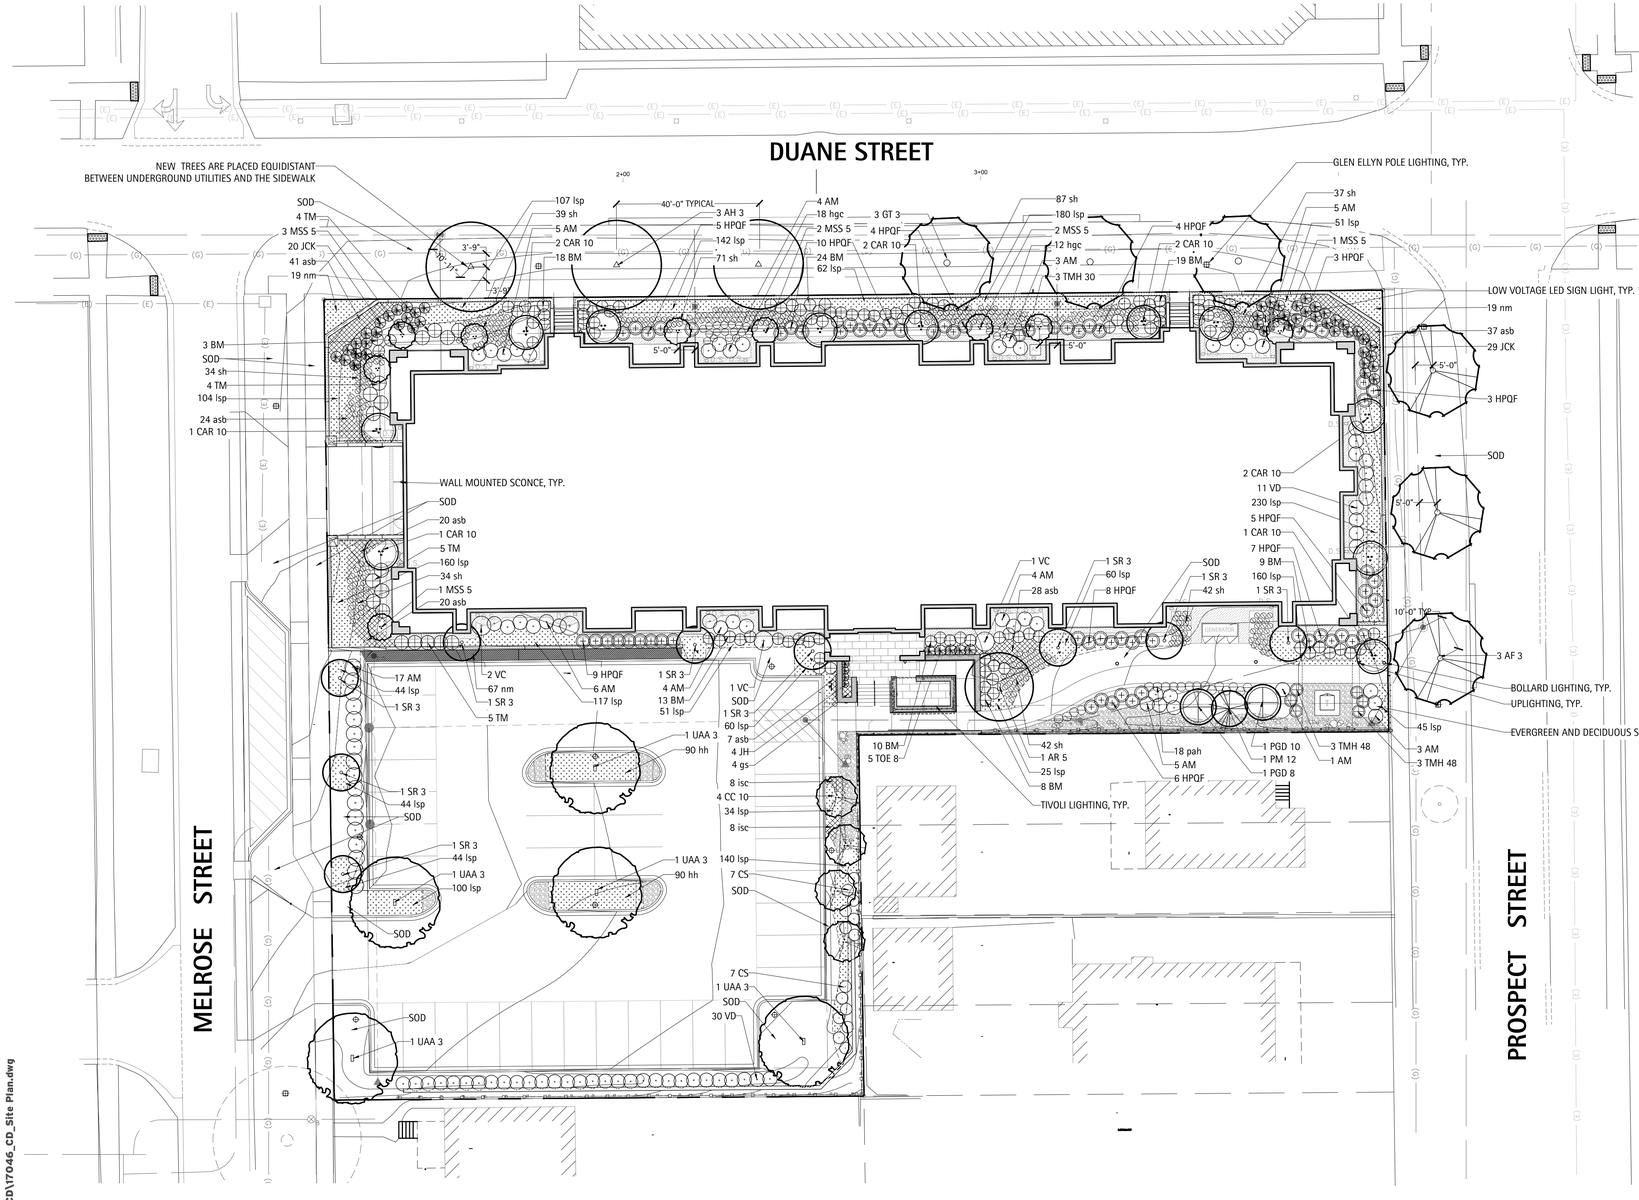

LEGEND

- Existing Tree to Remain
- Shade Tree, Typical. See Detail 1, Sheet L6.7
- Ornamental Tree, Typical. See Detail 3, Sheet L6.7
- Evergreen Tree, Typical. See Detail 2, Sheet L6.7
- Shrub, Typical. See Detail 4, Sheet L6.7
- Ornamental Grass, Typical. See Detail 5, Sheet L6.7
- Perennials and Groundcover, Typical. See Detail 5, Sheet L6.7
- Sod - Restore sod in the ROW
- Pole Mounted Lighting, See Detail 1, Sheet L6.4
- Bollard Path Light, See Detail 2, Sheet L6.4
- Wall Mounted Sconce, See Detail 3-4, Sheet L6.4
- Glen Ellyn Pole Lighting, See Detail 1, Sheet L6.5
- Under Coping Light, See Detail 2, Sheet L6.5
- Low Voltage LED Sign Light, See Detail 2, Sheet L6.6
- Landscape Uplight, See Detail 3, Sheet L6.6
- Tivoli Light, See Detail 3, Sheet L6.5
  -To be attached to the inside beam. Provide clearance of 7.5' ht minimum.

THE LAKOTA GROUP.

116 West Illinois Street
Floor 7
Chicago, Illinois 60654
p 312.467.5445
f 312.467.5484
thelakotagroup.com

PREPARED FOR
REVA DEVELOPMENT PARTNERS LLC
116 W. ILLINOIS ST.
CHICAGO, ILLINOIS 60654

PROJECT
AVERE on Duane
427 Duane St.
Glen Ellyn, Illinois 60137

CONSULTANTS
Civil Engineer
Haeger Engineering
Schaumberg, Illinois
T 847.394.6600

Architect
BSB Design, Inc.
Palatine, Illinois
T 847.705.2200

NOT FOR CONSTRUCTION

It's smart. It's free. It's the law.
Call Before You Dig
JULIE ILLINOIS ONE-CALL SYSTEM
Call before you dig. 811

ISSUED
June 11, 2019

REVISIONS

No	Date	Issue
01	20190325	PUD Submittal
02	20190429	AOD Submittal
03	20190531	AOD Submittal
04	20190611	AOD Submittal

CHECKED BY SF
DRAWN BY JA

SHEET TITLE
LANDSCAPE PLAN

SCALE IN FEET
1" = 20'
0' 10' 20' 60'

NORTH

SHEET NUMBER
L3.0

© 2019 The Lakota Group

H:\Lakota_files\Projects\2017\17046-REVA Duane St_Glen Ellyn\07 Graphics\03 DD CD\17046_CD_Site Plan.dwg